

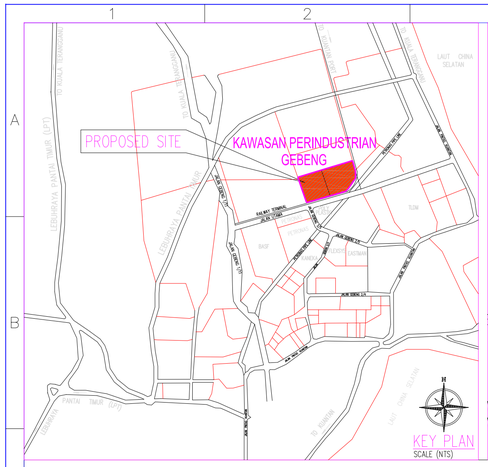


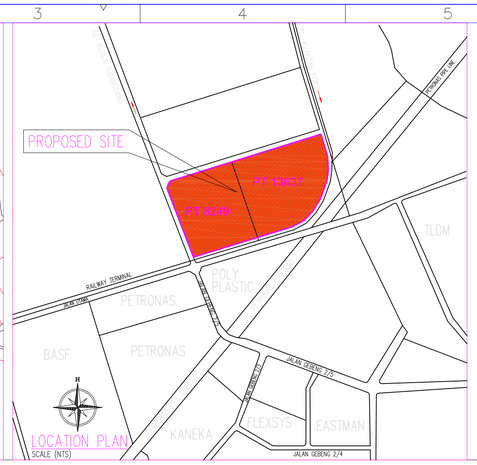

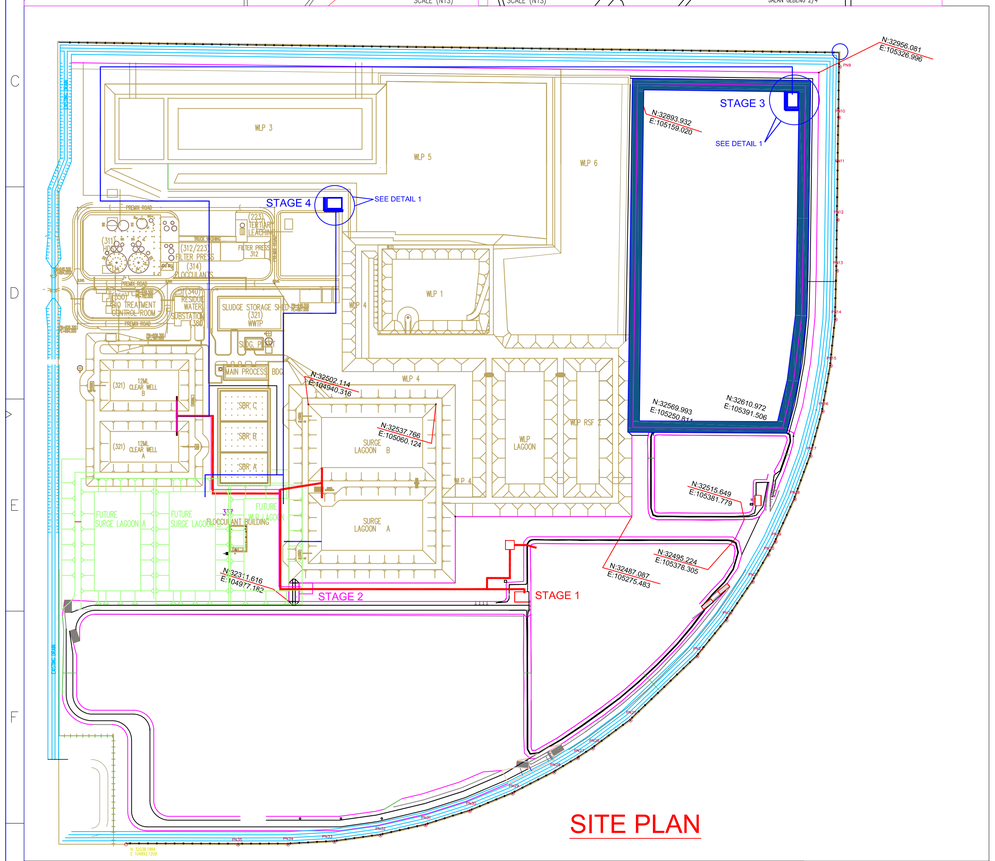


SITE PLAN


1 DETAIL 1 DECANT SECTION

1 / -

SCALE 1:200 (A3 SIZE PAPER)

0m 2.0m 4.0m 6.0m

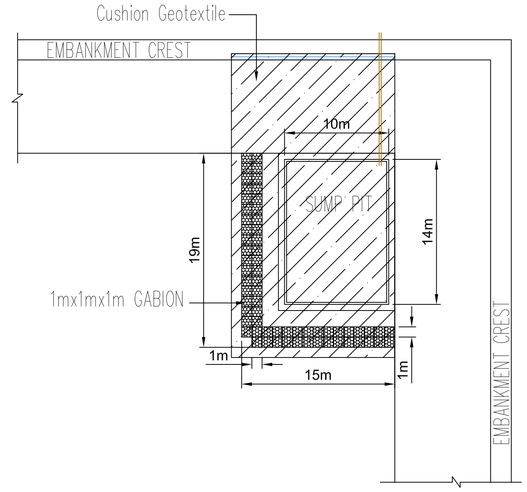

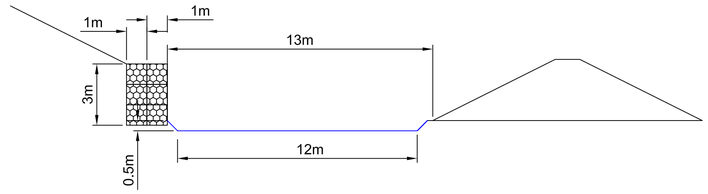


2 ELEVATION

2 / -

SCALE 1:200 (A3 SIZE PAPER)

0m 2.0m 4.0m 6.0m

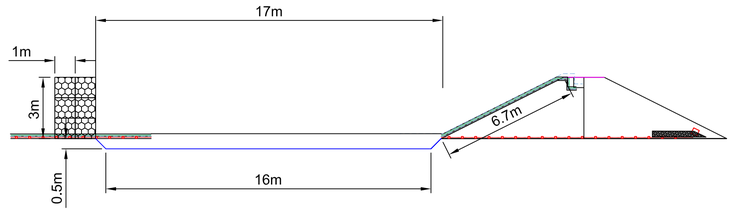



3 DECANT SECTION

3 / -

SCALE 1:100 (A3 SIZE PAPER)

0m 0.5m 1m 1.5m

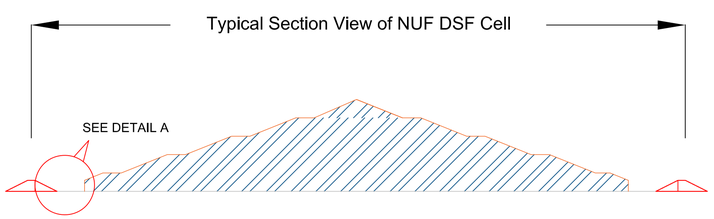

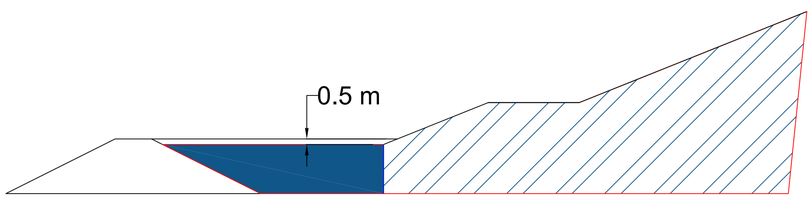

Proposed temporary water storage with min 0.5m freeboard

DETAIL A

NOTES:

1. ALL DIMENSION ARE IN mm UNLESS OTHERWISE NOTED.

PN

EIA APPLICATION

REV.	DESCRIPTION OF ISSUE	DRAWN BY / DATE	CHECKED / DATE	APPROVED / DATE
1	EIA APPLICATION	DS 14.02.19	ARJ 14.02.19	ROZI 14.02.19
0	ISSUED FOR APPROVAL	DS 13.03.18	ARJ 13.03.18	ZUL 13.03.18

REVISION

PROJECT:
LYNAS ADVANCED MATERIALS PROJECT

CADANGAN PEMBANGUNAN PERINDUSTRIAN DI ATAS LOT PT8249 DAN PT13637, KAWASAN PERINDUSTRIAN GEBENG, MUKIM SUNGAI KARANG, DAERAH KUANTAN, PAHANG DARUL MAKMUR
UNTUK TETUAN: –
LYNAS MALAYSIA SDN BHD

CLIENT:
LYNAS MALAYSIA SDN. BHD. (752289-D)
LOT NO 72, JALAN INDUSTRIAL GEBENG,
BANDAR INDUSTRI GEBENG JAYA,
26080 KUANTAN,
PAHANG DARUL MAKMUR, MALAYSIA.
Tel :+60 (0)9 583 4445 Fax :+60 (0)9 583 4449

SUBMITTING ENGINEER

NAME: IR MD ROZI BIN SHARI
NO. KAD PENGENALAN: 610224-02-5345
NO PENDAFTARAN: C18225

DESIGN CONSULTANT
GEOMAPPING TECHNOLOGY SDN BHD (752289-D)
907C DIAMOND COMPLEX, BANGI BUSINESS PARK,
JALAN MEDAN BANGI, 43650 BANDAR BARU BANGI,
SELANGOR DARUL EHSAN, MALAYSIA.
Tel :+60 (0)3 8920 3506 Fax :+60 (0)3 8920 1748

LYNAS PROJECT NO. : 600035	AREA : NUF DSF 2
DISCIPLINE :	GEOTECHNICAL
UNIT NO.: N/A	BUILDING NO.: N/A

TITLE :
SURFACE WATER MANAGEMENT DURING OPERATION
TYPICAL DETAILS

LYNAS DRAWING NO:	SCALE	REV
N17	1:2500 (A3 SIZE) 1:1250 (A1 SIZE)	1

THIS INFORMATION IS THE PROPERTY OF THE LYNAS MALAYSIA AND IT'S ASSOCIATED COMPANIES. ANY REPRODUCTION, DISCLOSURE AND/OR USE IN WHOLE OR PART, WITHOUT THE WRITTEN PERMISSION OF LYNAS MALAYSIA IS FORBIDDEN.

FILENAME : D:\Lynas\eia_4march19\Typical temporary cell drainage-R1.dwg