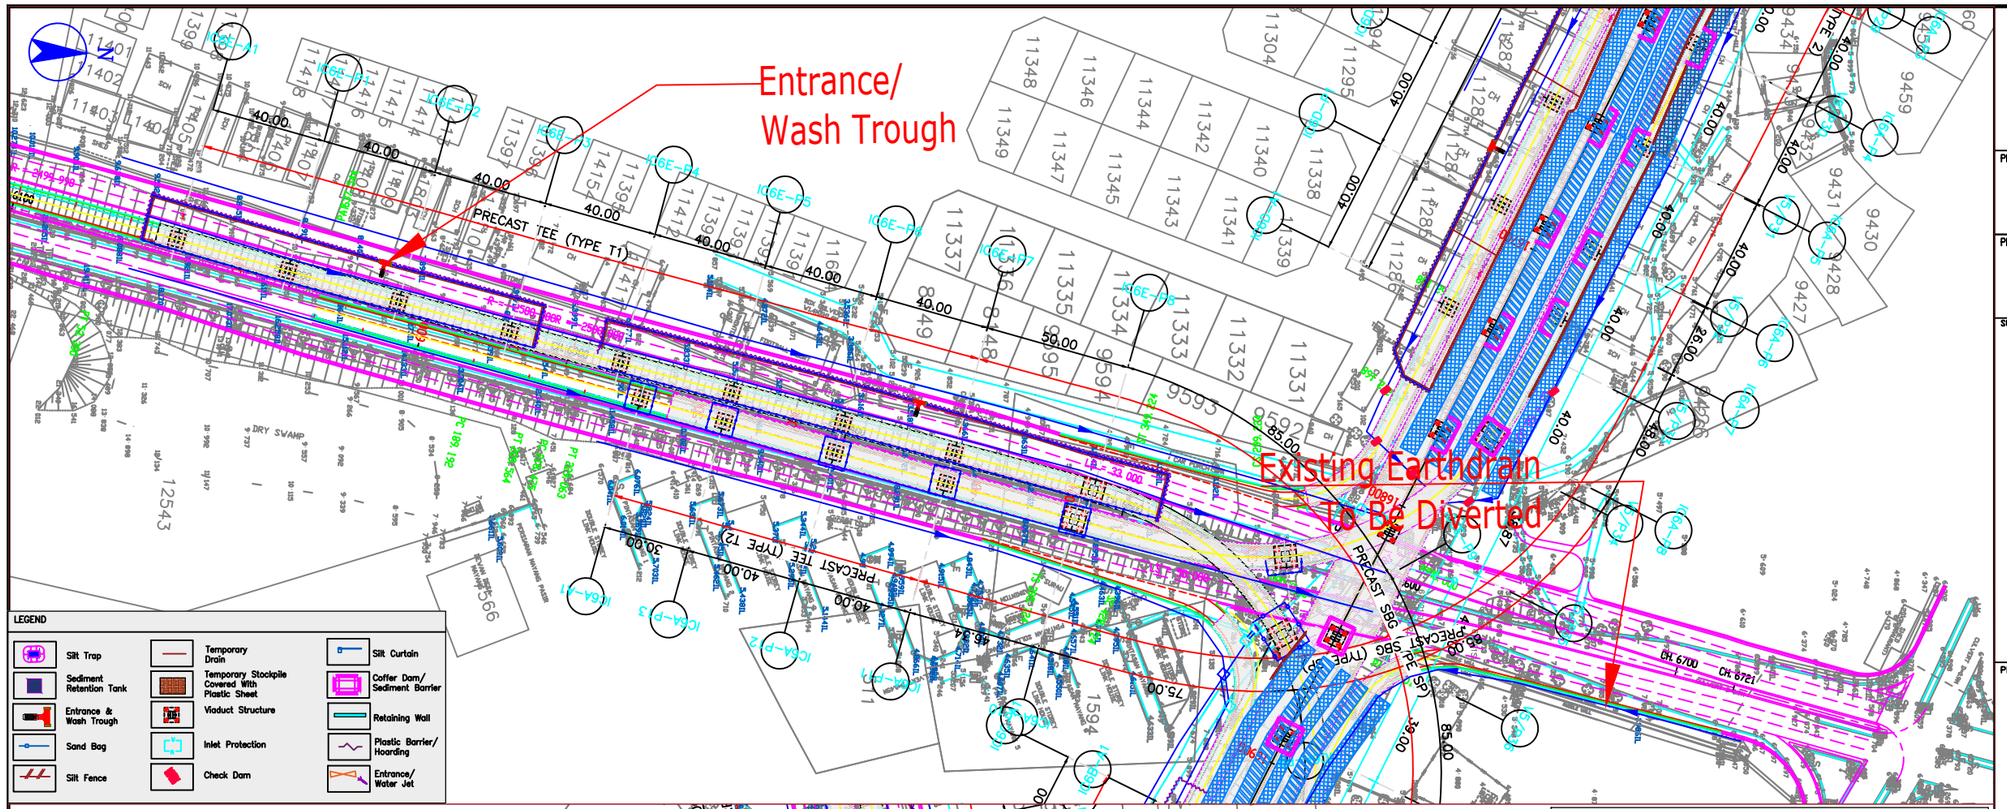


KERAJAAN NEGERI PULAU PINANG

PROJECT TITLE:

PROJECT PENANG TRANSPORT MASTER PLAN

PROJECT PACKAGE:

PENANG PAN ISLAND LINK (PIL)

SUPERVISING AGENCY :

Wiranda (M) Sdn Bhd
No 3374, Jalan 18/34,
Taman Sri Serdang,
43300 Seri Kembangan,
Selangor Darul Ehsan

CPESC
MOHAMMAD AMAN SAMSUREY
7468

Certified Professional in Erosion and Sediment Control (Muhammad Aman Samsurey)

PROJECT DELIVERY PARTNER :

SRS Consortium
73-3A-1, Ideal @ The One, Jalan Mahsuri,
11950 Bayan Lepas, Pulau Pinang
T 6046416888 F 6046411776

LEAD CONSULTANT:

PERUNDING ZKR SDN. BHD. (311835-T)
No. 67, JALAN SS 6/10, KELANA JAYA,
47301 PETALING JAYA, SELANGOR D.E.
TEL : 03-7805 4632 FAX : 03-7805 4631

DESIGN CONSULTANT:

PERUNDING ZKR SDN. BHD. (311835-T)
No. 67, JALAN SS 6/10, KELANA JAYA,
47301 PETALING JAYA, SELANGOR D.E.
TEL : 03-7805 4632 FAX : 03-7805 4631

Rev	Date	Description	Dsg	Chk	App

Designed By :
Drawn By :
Checked By :
Approved By :
CAD file no : LDP2M2 LATEST 9.2.2018(IC TUN DR.AWANG)
Scale :1 :2000 (A3)
Date : 10.2.2018

Drawing Title : LAND DISTURBING POLLUTION PREVENTION AND MITIGATION MEASURES (LDP2M2)

INTERCHANGE NO.6
(JALAN DR.AWANG)

Drawing No : 1 of 1 Sheet

Rev