

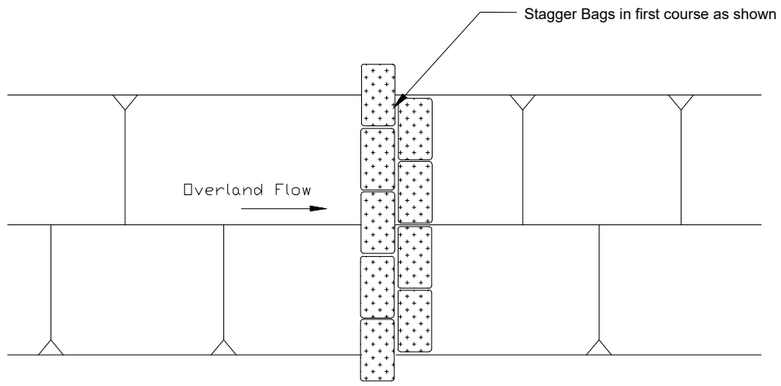


TYPICAL PLAN OF SANDBAGS PROTECTION
NTS

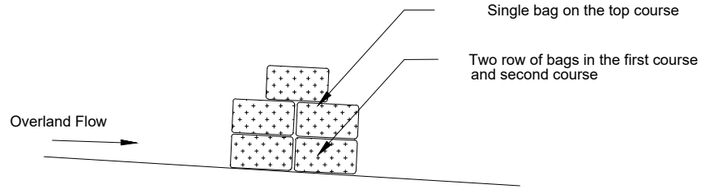

TYPICAL PROFILE
NTS

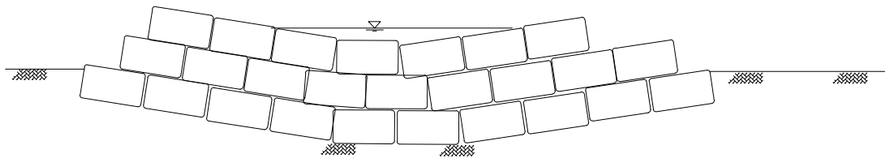

TYPICAL CROSS SECTION
NTS

NOTES:

1. Bags may be filled with sand or any other suitable materials as appproved by the SO.

2. Sand Bags may be a suitable replacement for silt fence especially at area of high flow concentration.

3. Actual location, height and extend shall be adjusted and decided on site to suite site condition.

4. A single flight height of sand bags may be used with wooden pegs as lateral reinforcement

5. Periodic inspection and maintenance must be provided after each storm event or rain.

PRELIMINARY DESIGN

KERAJAAN NEGERI PULAU PINANG

PROJECT TITLE:

PROJECT PENANG TRANSPORT MASTER PLAN

PROJECT PACKAGE:

PENANG PAN ISLAND LINK (PIL)

ENVIRONMENTAL CONSULTANT :

Wiranda (M) Sdn Bhd
No 3374, Jalan 18/34,
Taman Sri Serdang,
43300 Seri Kembangan,
Selangor Darul Ehsan

CPESC
MUHAMMAD AMAN SAMSUREY
7468

Certified Professional in Erosion and Sediment Control (Muhammad Aman Samsurey)

PROJECT DELIVERY PARTNER :

SRS Consortium
73-3A-1, Ideal @ The One, Jalan Mahsuri,
11950 Bayan Lepas, Pulau Pinang
T 6046416888 F 6046411776

LEAD CONSULTANT:

JURUTERA PERUNDING

PERUNDING ZKR SDN. BHD.
(311835-T)
No. 67, JALAN SS 6/10, KELANA JAYA,
47301 PETALING JAYA, SELANGOR D.E.
TEL : 03-7805 4632 FAX : 03-7805 4631

DESIGN CONSULTANT:

JURUTERA PERUNDING

PERUNDING ZKR SDN. BHD.
(311835-T)
No. 67, JALAN SS 6/10, KELANA JAYA,
47301 PETALING JAYA, SELANGOR D.E.
TEL : 03-7805 4632 FAX : 03-7805 4631

Rev	Date	Description	Dsg	Chk	App

Designed By :
Drawn By :
Checked By :
Approved By :
CAD file no : 06 Earth Bank & Sand Bags (1)
Scale :N.T.S
Date :10.2.2018
Drawing Title : Sand Bag Typical Details

Drawing No : SB/PIL/No.4 | Rev