
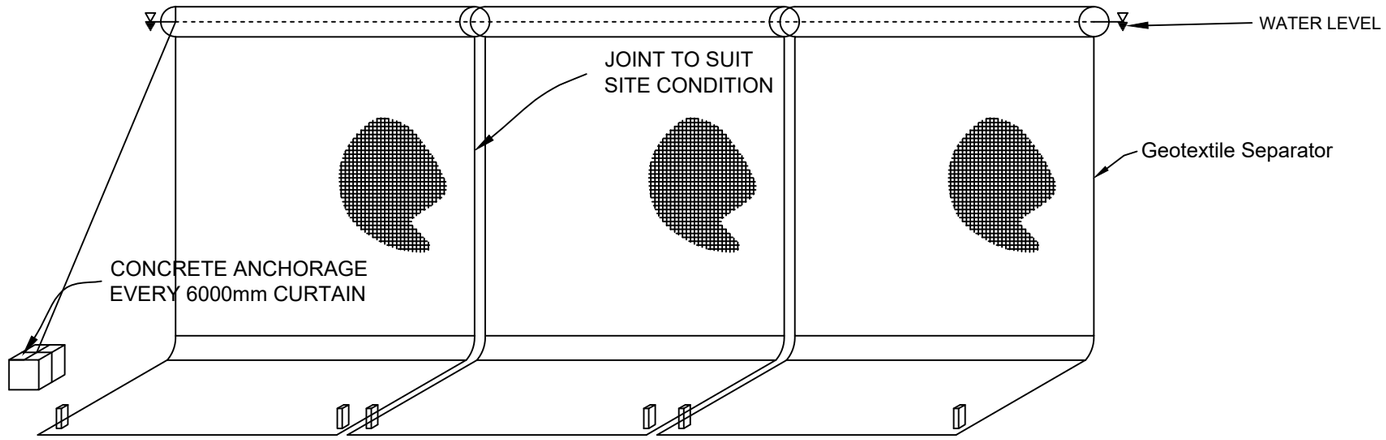
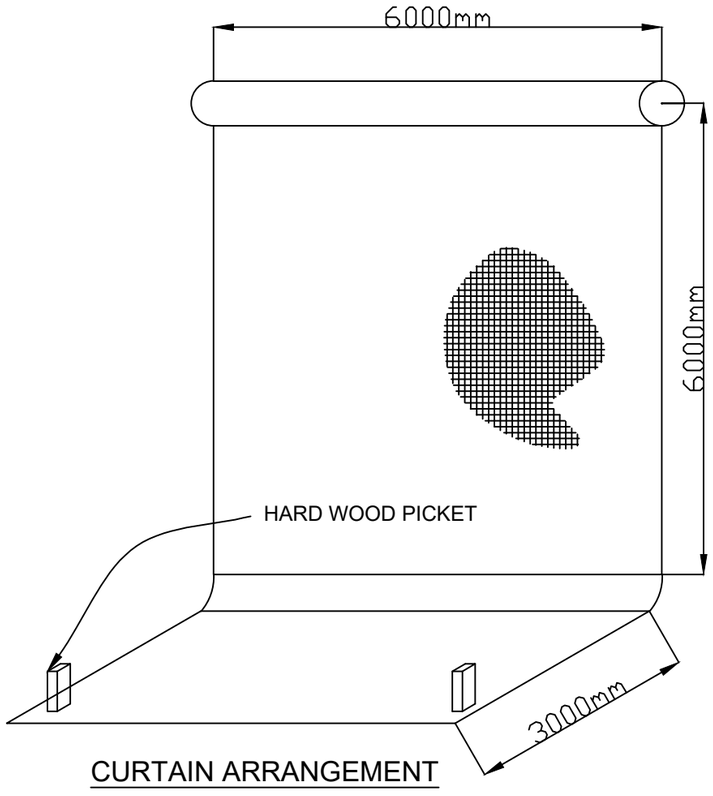



CURTAIN ARRANGEMENT

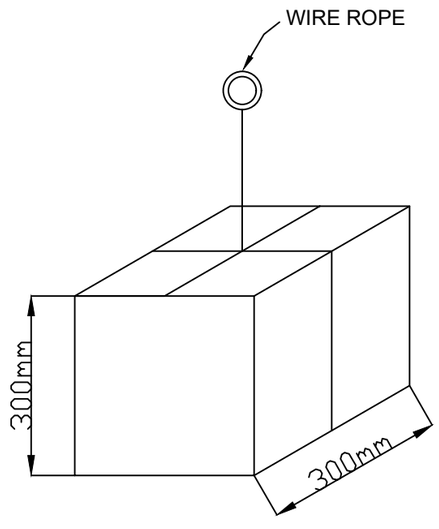


TYPICAL CONCRETE ANCHOR

NOTES :
ALL DIMENSION ARE IN MILIMETRE UNLESS OTHERWISE STATED

KERAJAAN NEGERI PULAU PINANG

PROJECT TITLE:
PROJECT PENANG TRANSPORT MASTER PLAN

PROJECT PACKAGE:
PENANG PAN ISLAND LINK (PIL)

ENVIRONMENTAL CONSULTANT :

**Wiranda (M) Sdn Bhd**
No 3374, Jalan 18/34,
Taman Sri Serdang,
43300 Seri Kembangan,
Selangor Darul Ehsan

CPESC
MOHAMMAD AMAN SAMSUREY
7468
MALAYSIA

Certified Professional In Erosion and Sediment Control
(Muhammad Aman Samsurey)

PROJECT DELIVERY PARTNER :

**SRS Consortium**
73-3A-1, Ideal @ The One, Jalan Mahsuri,
11950 Bayan Lepas, Pulau Pinang
T 6046416888 F 6046411776

LEAD CONSULTANT:

JURUTERA PERUNDING
**PERUNDING ZKR SDN. BHD.** (311835-T)
No. 67, JALAN SS 6/10, KELANA JAYA,
47301 PETALING JAYA, SELANGOR D.E.
TEL : 03-7805 4632 FAX : 03-7805 4631

DESIGN CONSULTANT:

JURUTERA PERUNDING
**PERUNDING ZKR SDN. BHD.** (311835-T)
No. 67, JALAN SS 6/10, KELANA JAYA,
47301 PETALING JAYA, SELANGOR D.E.
TEL : 03-7805 4632 FAX : 03-7805 4631

| Rev | Date | Description | Dsg | Chk | App |
|---|---|---|---|---|---|
| | | | | | |
| | | | | | |
| | | | | | |
| | | | | | |
| | | | | | |
| | | | | | |
| | | | | | |
| | | | | | |
| | | | | | |

Designed By :
Drawn By :
Checked By :
Approved By :
CAD file no : Draw silt Curtain
Scale :N.T.S
Date :10.2.2018
Drawing Title : SIlt Curtain Typical Details Drawing

PRELIMINARY DESIGN

Drawing No :SC/PIL/No.7

Rev