
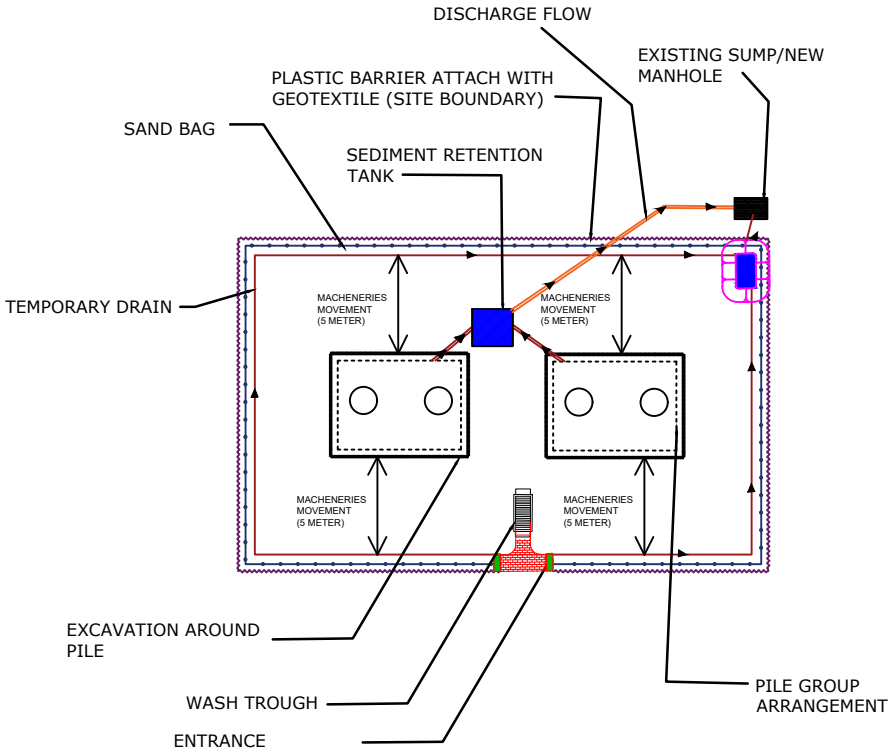


PLAN VIEW

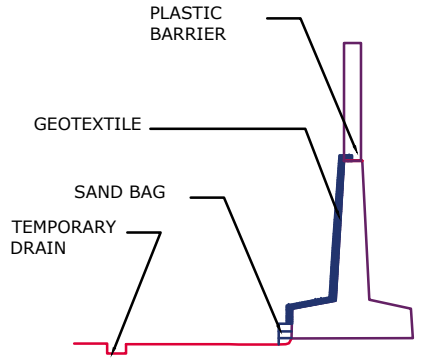

CROSS SECTION

TYPICAL DRAWING FOR GURNEY AND PAYA TERUBONG AREA

PRELIMINARY DESIGN

KERAJAAN NEGERI PULAU PINANG

PROJECT TITLE:

PROJECT PENANG TRANSPORT MASTER PLAN

PROJECT PACKAGE:

PENANG PAN ISLAND LINK (PIL)

ENVIRONMENTAL CONSULTANT :

Wiranda (M) Sdn Bhd
No 3374, Jalan 18/34,
Taman Sri Serdang,
43300 Seri Kembangan,
Selangor Darul Ehsan

CPESC
MOHAMMAD AMAN SAMSUREY
7468

Certified Professional in Erosion and Sediment Control
(Muhammad Aman Samsurey)

PROJECT DELIVERY PARTNER :

SRS Consortium
73-3A-1, Ideal @ The One, Jalan Mahsuri,
11950 Bayan Lepas, Pulau Pinang
T 6046416888 F 6046411776

LEAD CONSULTANT:

PERUNDING ZKR SDN. BHD. (311835-T)
No. 67, JALAN SS 6/10, KELANA JAYA,
47301 PETALING JAYA, SELANGOR D.E.
TEL : 03-7805 4632 FAX : 03-7805 4631

DESIGN CONSULTANT:

PERUNDING ZKR SDN. BHD. (311835-T)
No. 67, JALAN SS 6/10, KELANA JAYA,
47301 PETALING JAYA, SELANGOR D.E.
TEL : 03-7805 4632 FAX : 03-7805 4631

Rev	Date	Description	Dsg	Chk	App

Designed By :
Drawn By :
Checked By :
Approved By :
CAD file no : Typical Drawing !
Scale : NTS
Date : 10.2.2018
Drawing Title :

Drawing No : Typical No.1 | Rev