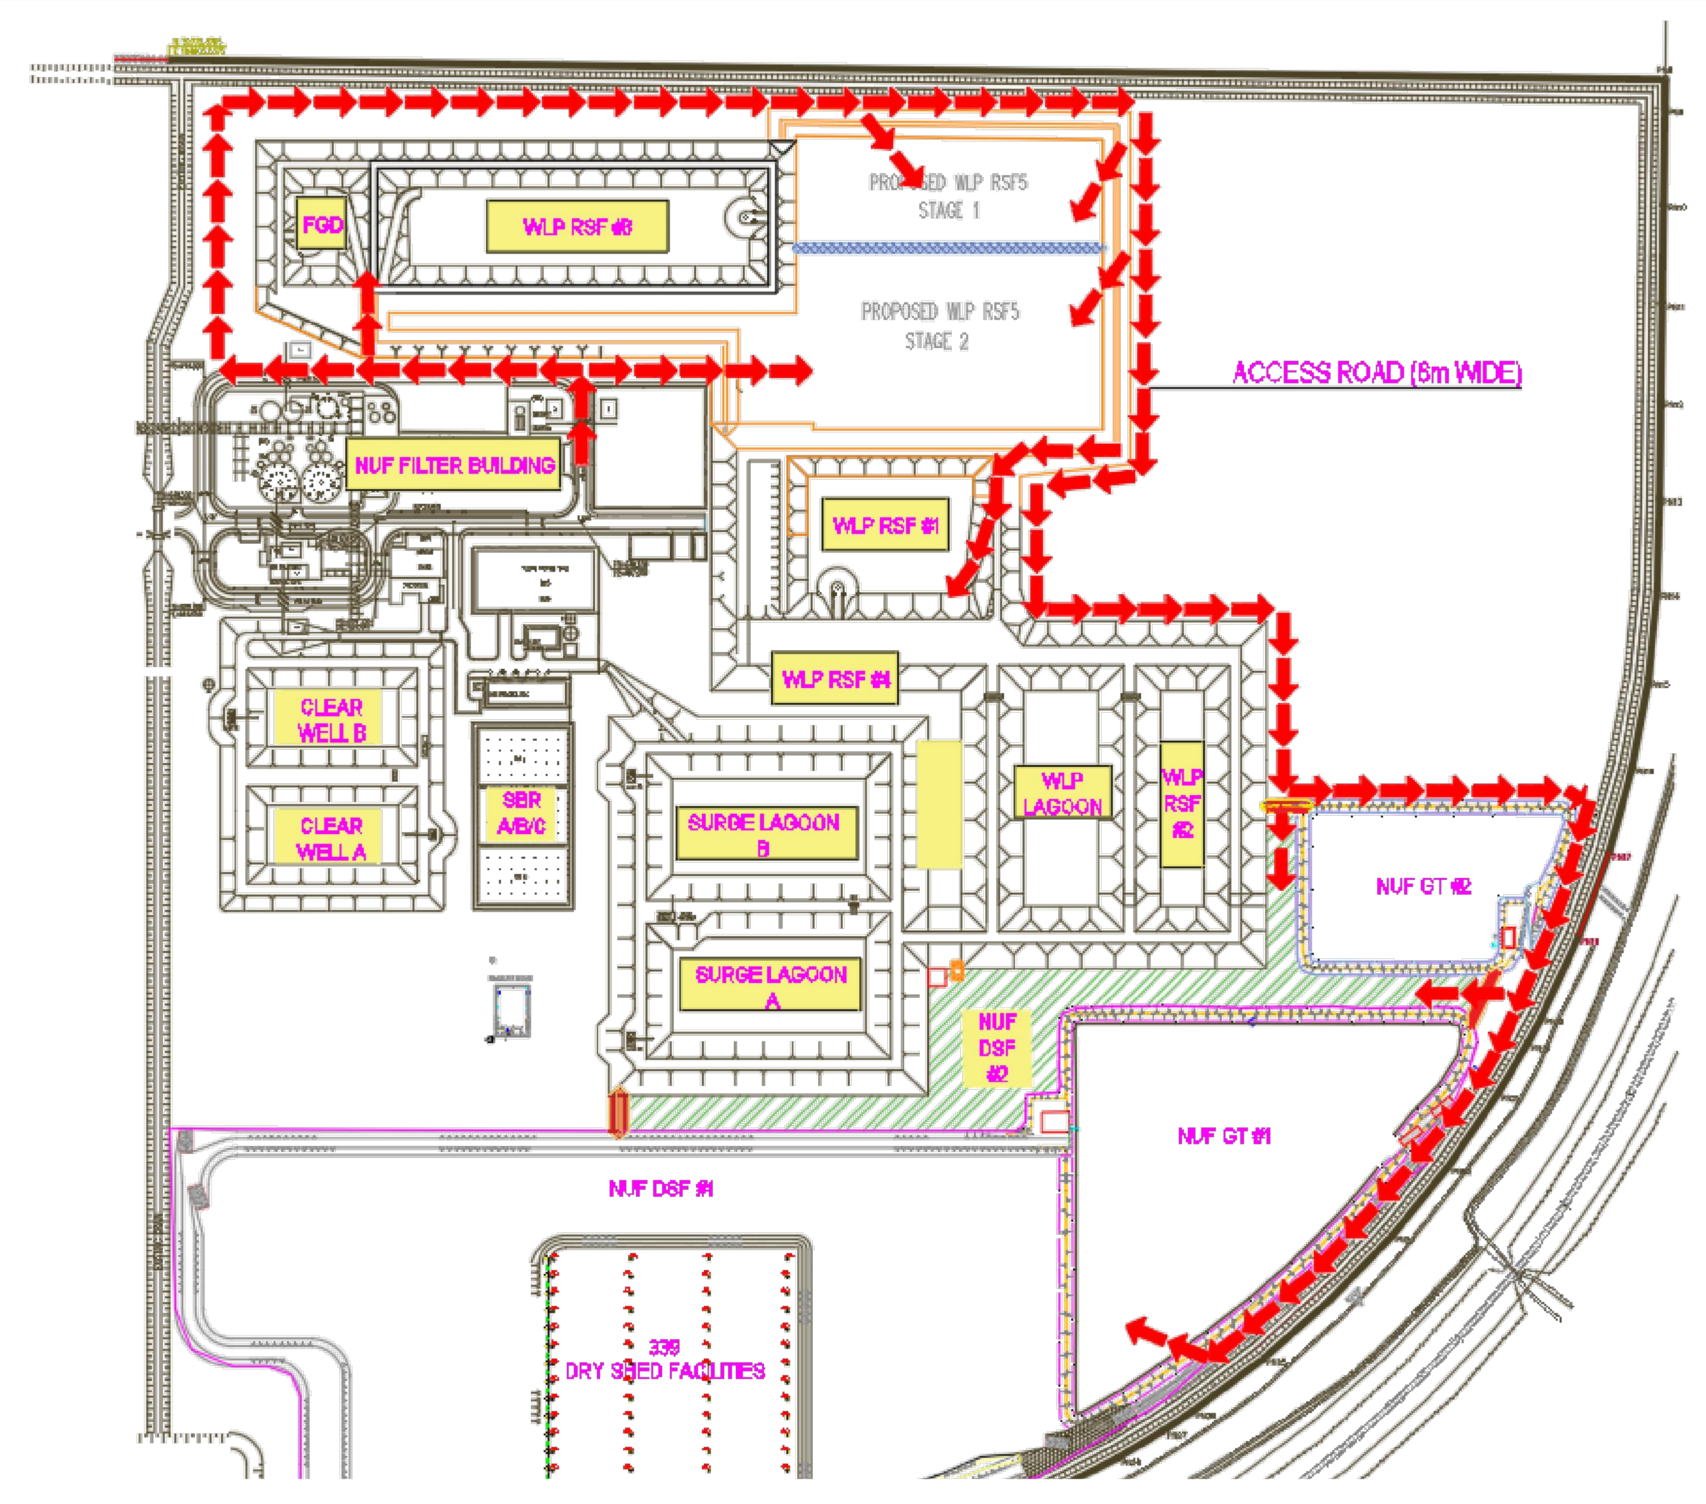

Legend:

➡ – Traffic Flow

Source: Lynas (2018)

Title: Traffic flow of NUF residue to NUF secure landfill	
Project: Proposed Onsite Secure Landfill (Prescribed Premise) for the Storage of NUF Solids within the Existing LAMP Site located on PT 17212, Gebeng Industrial Estate, Kuantan, Pahang	
Project Proponent: Lynas Malaysia Sdn. Bhd.	
Consultant: AGV ENVIRONMENT	
Job No.: AGV-MY-R37-0145	
Date: February 2019	Dwg Size: A4
Scale: Not to Scale	Dwg No.: Figure 5.15